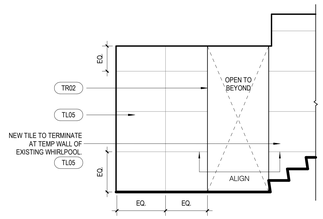

9 ELEVATION - MEN'S SHOWER SOUTH
3/8" = 1'-0"

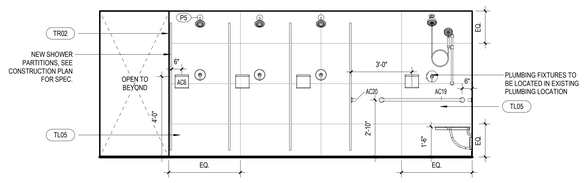

8 ELEVATION - MEN'S SHOWER WEST
3/8" = 1'-0"

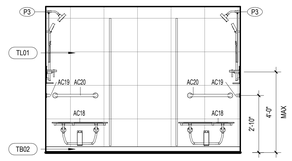

7 ELEVATION - MEN'S SHOWER NORTH
3/8" = 1'-0"

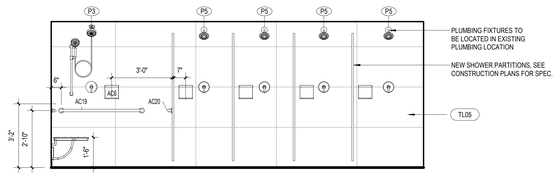

6 ELEVATION - MEN'S SHOWER EAST
3/8" = 1'-0"

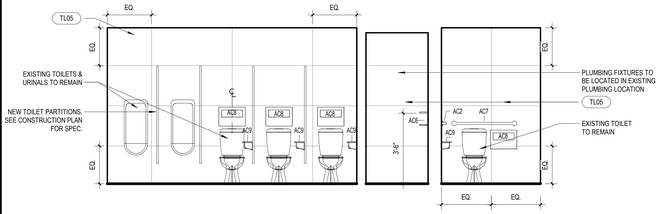

5 ELEVATION - MEN'S RESTROOM NORTH
3/8" = 1'-0" REF: 1 / A7-000

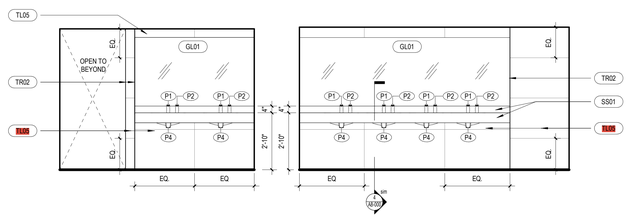

4 ELEVATION - MEN'S RESTROOM SOUTH
3/8" = 1'-0" REF: 1 / A7-000

3 ENLARGED FINISH PLAN - LOWER LEVEL - MEN'S RESTROOM
3/8" = 1'-0"

2 ENLARGED RCP - LOWER LEVEL - MEN'S RESTROOM
3/8" = 1'-0" REF: 1 / A1-200

1 ENLARGED PLAN - LOWER LEVEL - MEN'S RESTROOM
3/8" = 1'-0" REF: 1 / A1-100

OTJ
1143 W Rundell Place
Suite 101
Chicago, IL 60607
312.858.2662

CLIENT
RPM Living
350 N Orleans St Suite 9000
Chicago, IL 60654
512.480.9886

CONSULTANTS
Active Wellness
600 California Street
11th Floor
415.741.3300

ISSUES

#	DESCRIPTION	DATE
1	ISSUE FOR 50% CDS	12/15/2025

SEAL

PROJECT NAME + ADDRESS
The Beach Club
2900 Thomas Ave S
Minneapolis, MN 55416

PROJECT NUMBER 13205.000

SHEET NAME
ENLARGED PLAN & ELEVATION - MEN'S RESTROOMS

SCALE
3/8" = 1'-0"

ORIENTATION

SHEET NUMBER
A7-000

© 2025 OTJ Architects, Inc.

1/26/2026 6:45:51 PM
Autodesk Docs://S15-13205.000-RPM-The Beach Club Res-R25/S15_13205.000_RPM_The Beach Club Res_R25.rvt